


67 EMPIRE DR, BRADFORD

PROPOSED BASEMENT PLAN

RJ CAD SOLUTIONS

Date	2023-09-26	Scale	3/16" = 1'-0"
Drawn By	DP	Checked By	KS
Project Number		0001	
SHEET NUMBER		A2	

1.	ISSUED FOR APPROVAL	2023-09-26
No.	REVISION	DATE

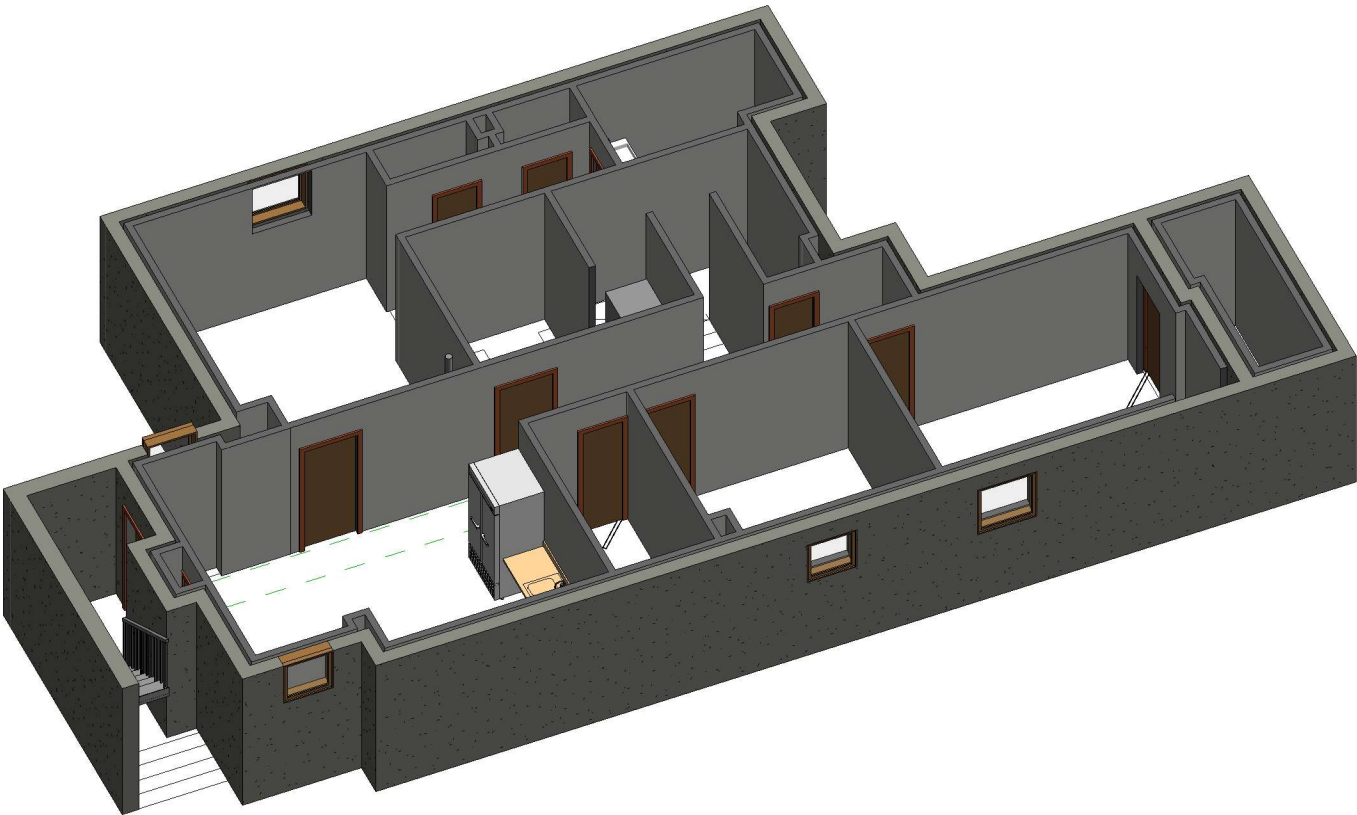

1 DESIGN 1

					67 EMPIRE DR, BRADFORD	Date 2023-09-26	Scale
						Drawn By PS	Checked By KS
						Project Number 0001	
	1.	ISSUED FOR APPROVAL	2023-09-26		3D VIEW	SHEET NUMBER A7	
	No.	REVISION	DATE		RJ CAD SOLUTIONS		